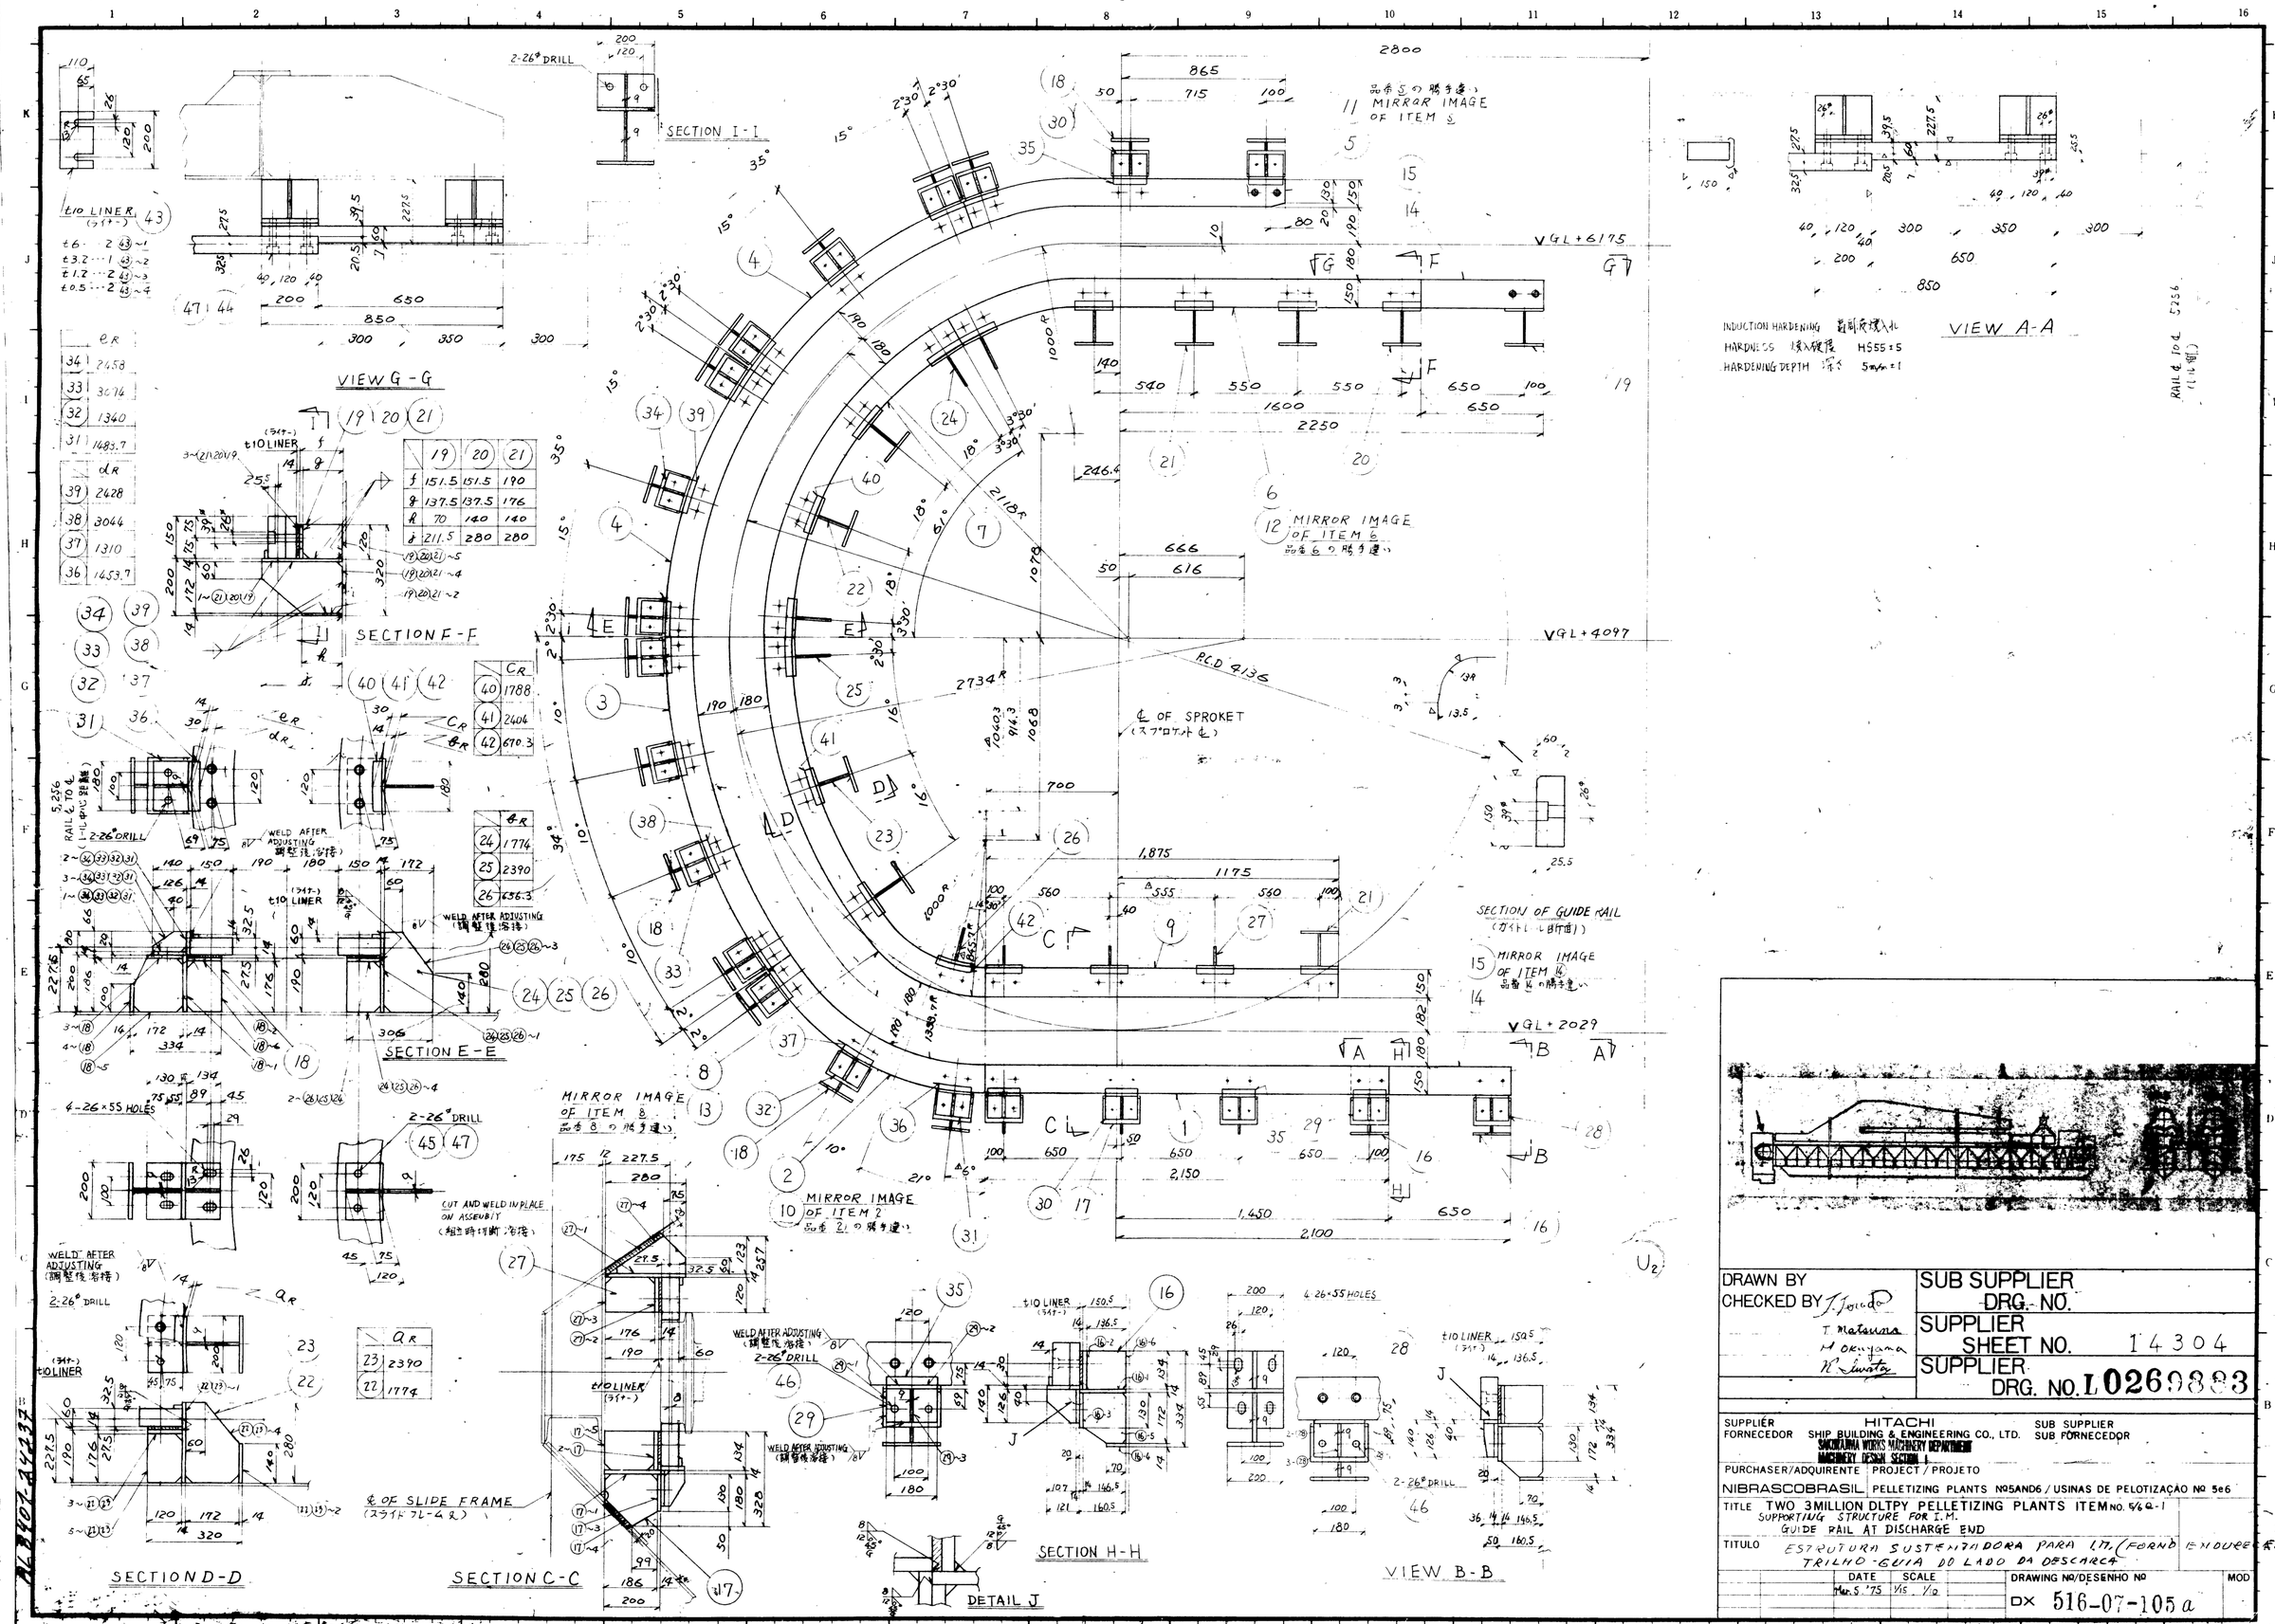

DRAWN BY	SUB SUPPLIER DRG. NO.
CHECKED BY J. Jorge, T. Matsuura, H. Okuyama, R. Lustosa	SUPPLIER SHEET NO. 14304
	SUPPLIER DRG. NO. L0269883

SUPPLIER / FORNECEDOR: HITACHI SHIP BUILDING & ENGINEERING CO., LTD. SAGAMIHARA WORKS MACHINERY DEPARTMENT MACHINERY DESIGN SECTION I

SUB SUPPLIER / SUB FORNECEDOR

PURCHASER/ADQUIRENTE: NIBRASCOBRASIL

PROJECT / PROJETO: PELLETIZING PLANTS Nº5 AND 6 / USINAS DE PELOTIZAÇÃO Nº 5 e 6

TITLE: TWO 3MILLION DLTPY PELLETIZING PLANTS ITEM No. 5/6 Q-1
SUPPORTING STRUCTURE FOR I.M.
GUIDE RAIL AT DISCHARGE END

TITULO: ESTRUTURA SUSTENTADORA PARA I.M. (FORNO E MOVEDEDOR)
TRILHO-GUIA DO LADO DA DESCARGA

DATE	SCALE	DRAWING Nº/DESENHO Nº	MOD
Mar.5.'75	1/15, 1/2	DX 516-07-105a	

516-07-105

RL 1401-A4237